SALT SCHEME - 4 = 16MM POLYTEC CLASSIC WHITE SHEEN - 1mm MATCHING ABS EDGE (MATERIAL SAME AS PER PREVIOUS JOINERY PRODUCTS 3/4)
SALT SCHEME - 3 = 16MM LAMINEX BLEACHED WENGE CHALK - 1mm MATCHING ABS EDGE
SALT SCHEME - BARBACK: 16MM LAMINEX BLEACHED WENGE CHALK - 1mm MATCHING ABS EDGE
SALT SCHEME - KICK FASCIA: 16mm BLACK MATT
FINGER PULL STRIP: BLACK GLOSS ALUMINUM
JOINERY CARCASS - 16MM DSW HMR WHITE - 1mm MATCHING ABS EDGE.
BENCHTOP: 20MM CEASARSTONE SNOW - BY OTHERS

BEACH SCHEME - 4 = 16MM 16MM POLYTEC CLASSIC WHITE SHEEN - 1mm MATCHING ABS EDGE
(MATERIAL SAME AS PER PREVIOUS JOINERY PRODUCTS 3/4)
BEACH SCHEME - 3 = 16MM LAMINEX SEASONED OAK CHALK - 1mm MATCHING ABS EDGE
BEACH SCHEME - BARBACK: 16MM LAMINEX SEASONED OAK CHALK - 1mm MATCHING ABS EDGE
BEACH SCHEME - KICK FASCIA: 16MM BLACK MATT
FINGER PULL STRIP: BLACK GLOSS ALUMINUM
JOINERY CARCASS - 16MM DSW HMR WHITE - 1mm MATCHING ABS EDGE.
BENCHTOP: 20MM CEASARSTONE SHITAKE - BY OTHERS

COAST SCHEME - 4 = 16MM 16MM POLYTEC CLASSIC WHITE SHEEN - 1mm MATCHING ABS EDGE
(MATERIAL SAME AS PER PREVIOUS JOINERY PRODUCTS 3/4)
COAST SCHEME - 3 = 16MM LAMINEX NATURAL WALNUT CHALK - 1mm MATCHING ABS EDGE
COAST SCHEME - BARBACK: 16MM LAMINEX NATURAL WALNUT CHALK - 1mm MATCHING ABS EDGE
COAST SCHEME - KICK FASCIA: 16MM BLACK MATT
FINGER PULL STRIP: BLACK GLOSS ALUMINUM
JOINERY CARCASS - 16MM DSW HMR WHITE - 1mm MATCHING ABS EDGE.
BENCHTOP: 20MM CEASARSTONE WILD RICE

HARDWARE
DRAWERS - HAFELE MATRIX BOX SLIM - SOFT CLOSE
CUTLERY TRAY - HETTICH - WHITE.
HINGES - HETTICH SENSYS 110deg SOFT CLOSE
HANDLE - BLACK FINGERPULL

APPLIANCES - (2 BED)
DW - DISHWASHER - FRANKE PRO DISHWASHER SEMI INTERGRATED FCDW60SI
RH - HOOD - FRANKE PRO RANGE 52CM UNDERMOUNT FCUH52XSAU
CTE - COOKTOP - FRANKE PRO COOKTOP 4 ZONE FCE604B1
OV - OVEN - FRANKE PRO 10 FUNCTION OVEN FCE60M10B1
MICROWAVE - FRANKE PRO MICROWAVE FCMW25B1
FRIDGE - BY OTHERS
APPLIANCES - (3 BED)
DW - DISHWASHER - FRANKE PRO DISHWASHER SEMI INTERGRATED FCDW60SI
RH - HOOD - FRANKE PRO RANGE 90CM UNDERMOUNT FCUH90XSAU
CTE - COOKTOP - FRANKE FCI905B1 90CM INDUCTION COOKTOP FCI905B1
OV - OVEN - FRANKE 60CM PYROLIC OVEN FCE60P16B2
MICROWAVE - FRANKE COMBI MICROWAVE FCMWC38B1
FRIDGE - TBA

PLUMBING FIXTURES BY OTHERS.
SINK (2 BED) FRANKE SID 110-50 SINGLE BOWL BLACK TECTONITE SINK
SINK (3 BED) FRANKE SID 620 DOUBLE BOWL BLACK TECTONITE SINK
MIXER: FRANKE TA 7300B MATTE BLACK

ISSUED FOR APPROVAL

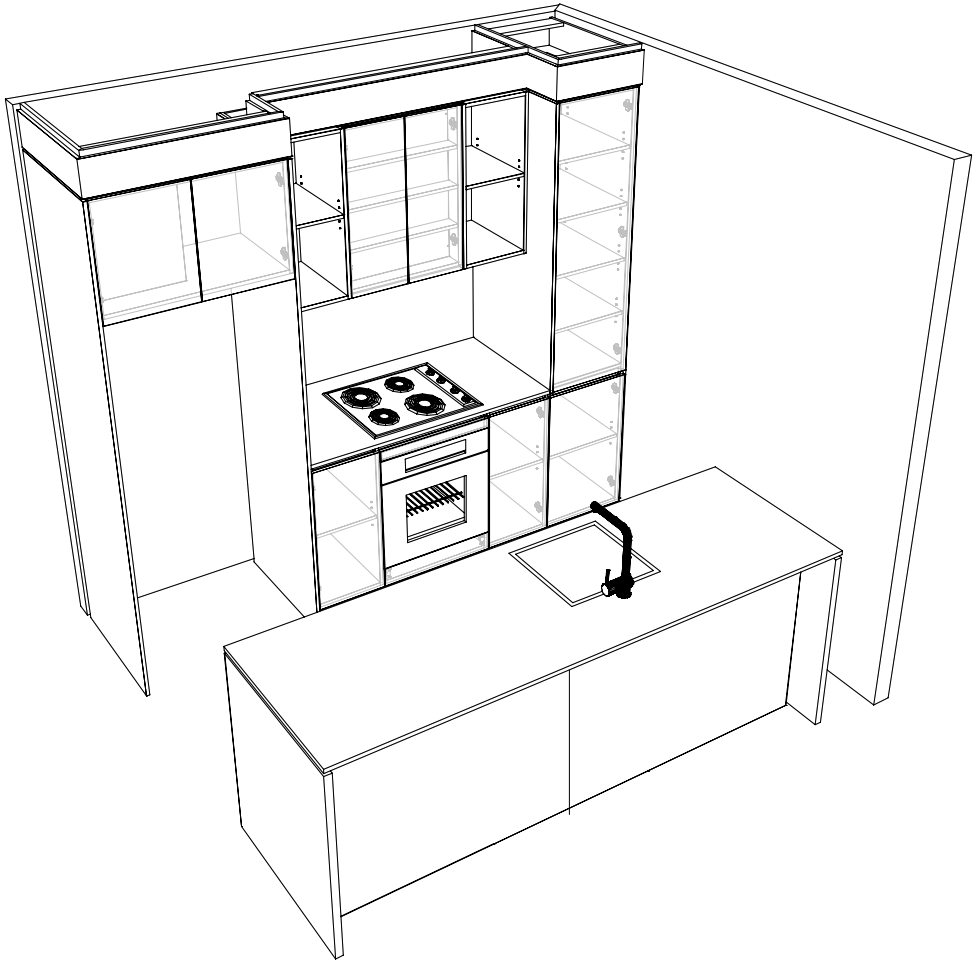

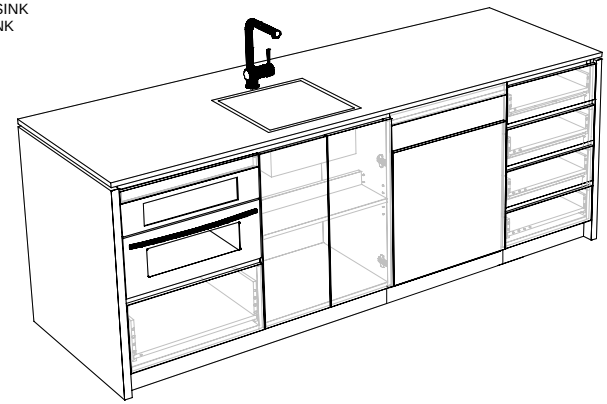

Note: Kitchen 2AM is Mirrored to the above Drawing

DWG NO: MJ-001

mayneline JOINERY	PROJECT: Sandbar Burleigh	DRAWING: TYPE 2AM & 2A KITCHEN				
	Builder: Morris Property Group	Revision A	Drawn By: JN	Scale: NTS	Sheet 1 of 5	Date: 18/04/23

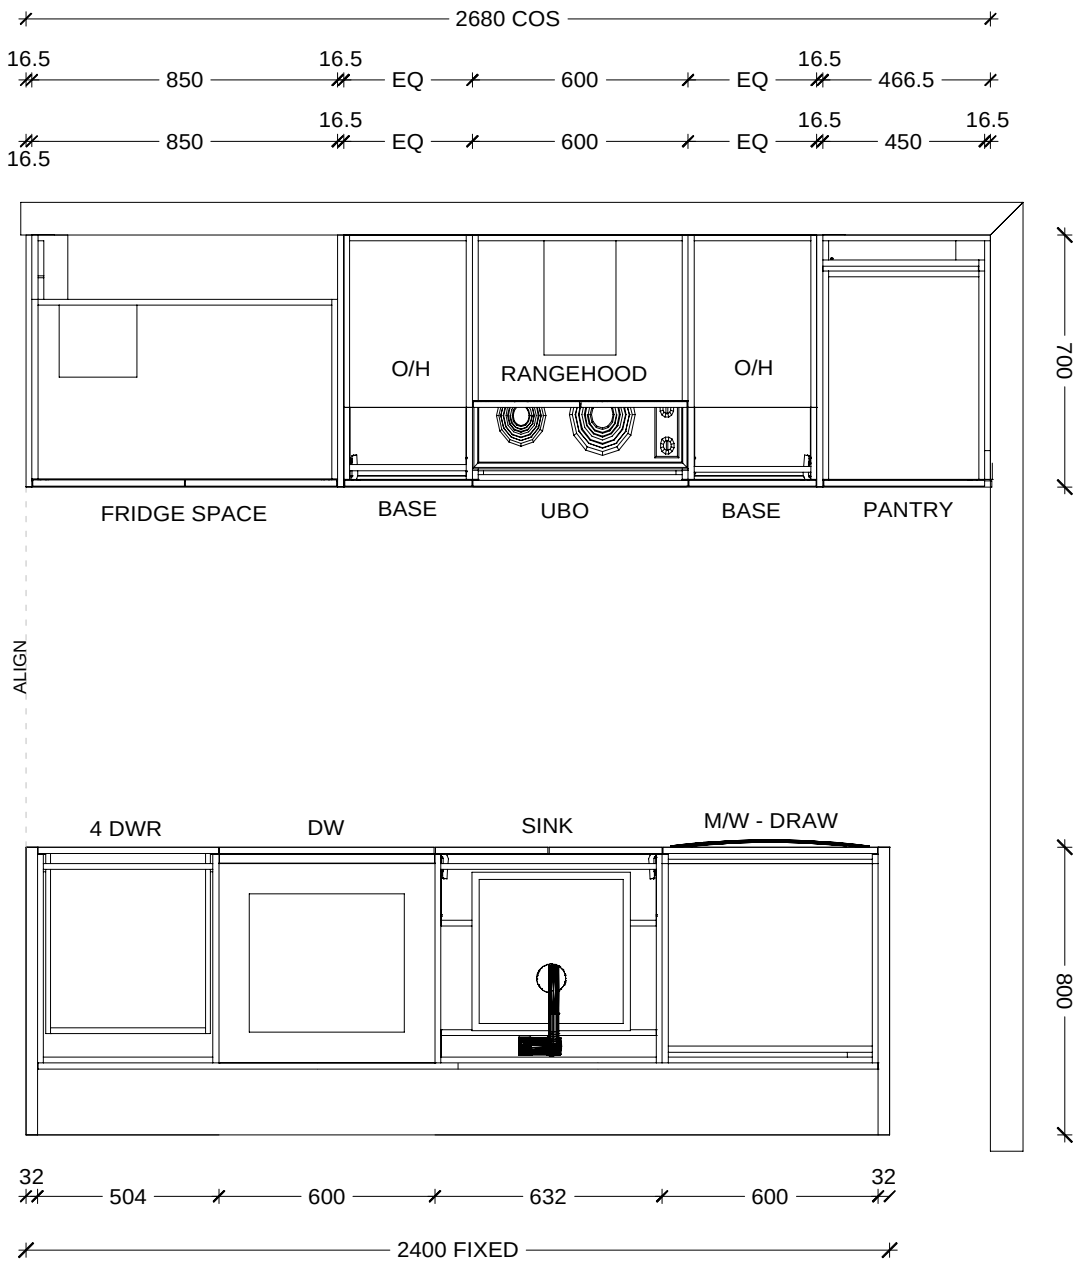

mayneline JOINERY	PROJECT: Sandbar Burleigh	DRAWING: TYPE 2AM & 2A KITCHEN				
	Builder: Morris Property Group	Revision A	Drawn By: JN	Scale: NTS	Sheet 2 of 5	Date: 18/04/23

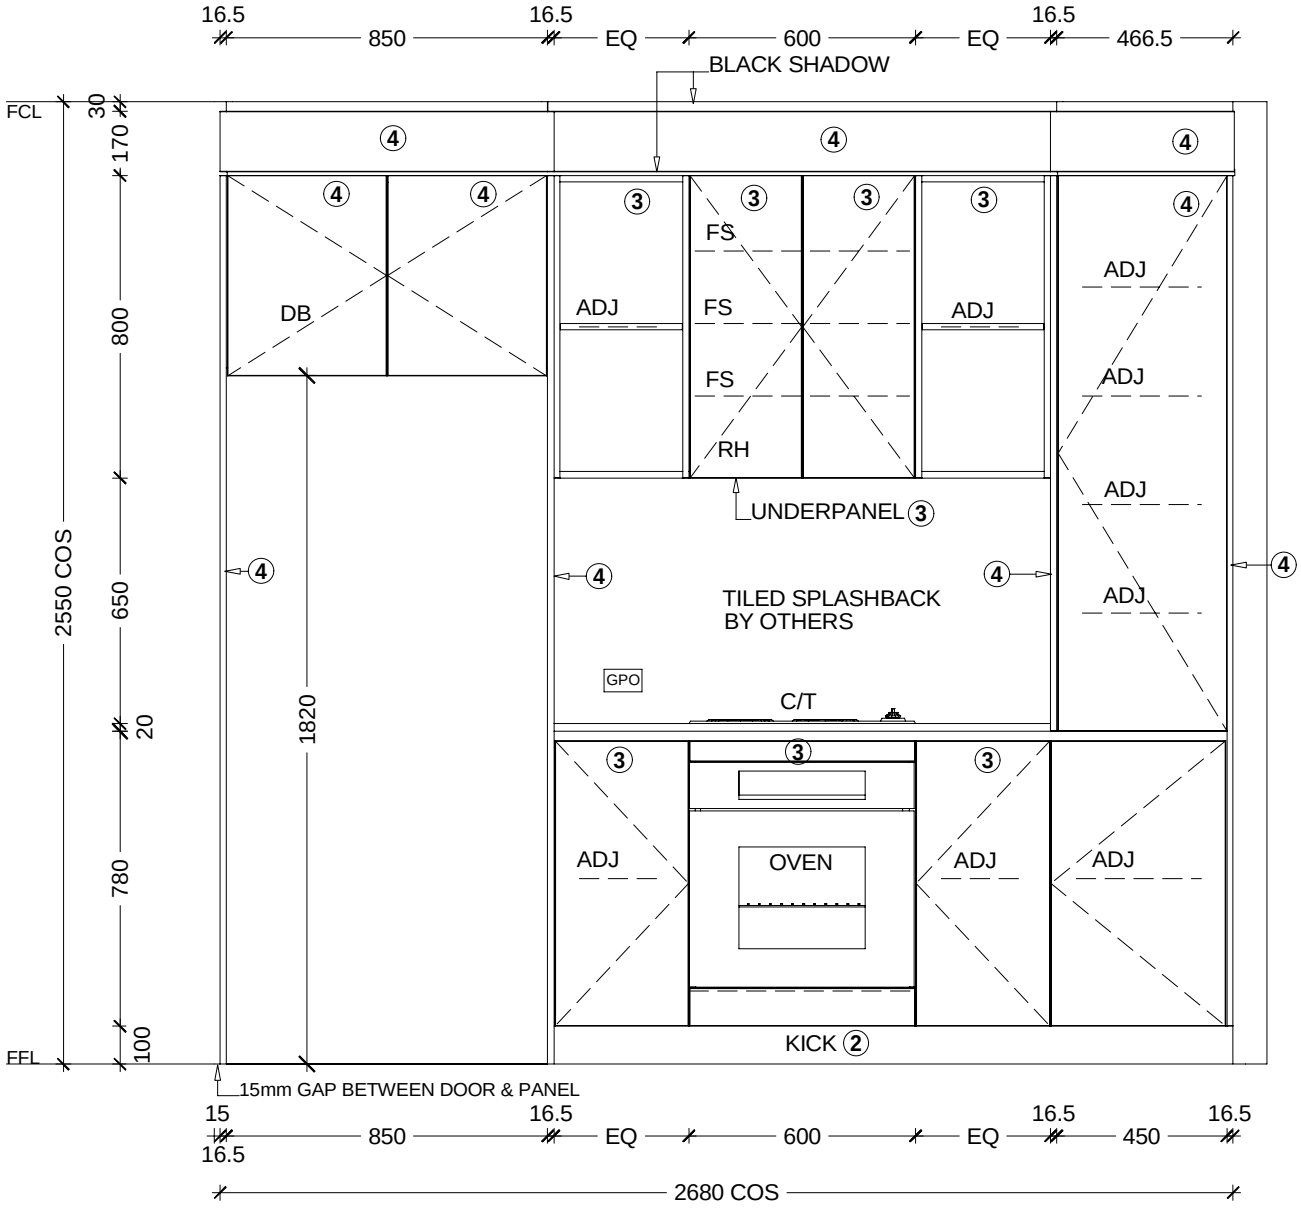

mayneline JOINERY	PROJECT: Sandbar Burleigh	DRAWING: TYPE 2AM & 2A KITCHEN				
	Builder: Morris Property Group	Revision A	Drawn By: JN	Scale: NTS	Sheet 3 of 5	Date: 18/04/23

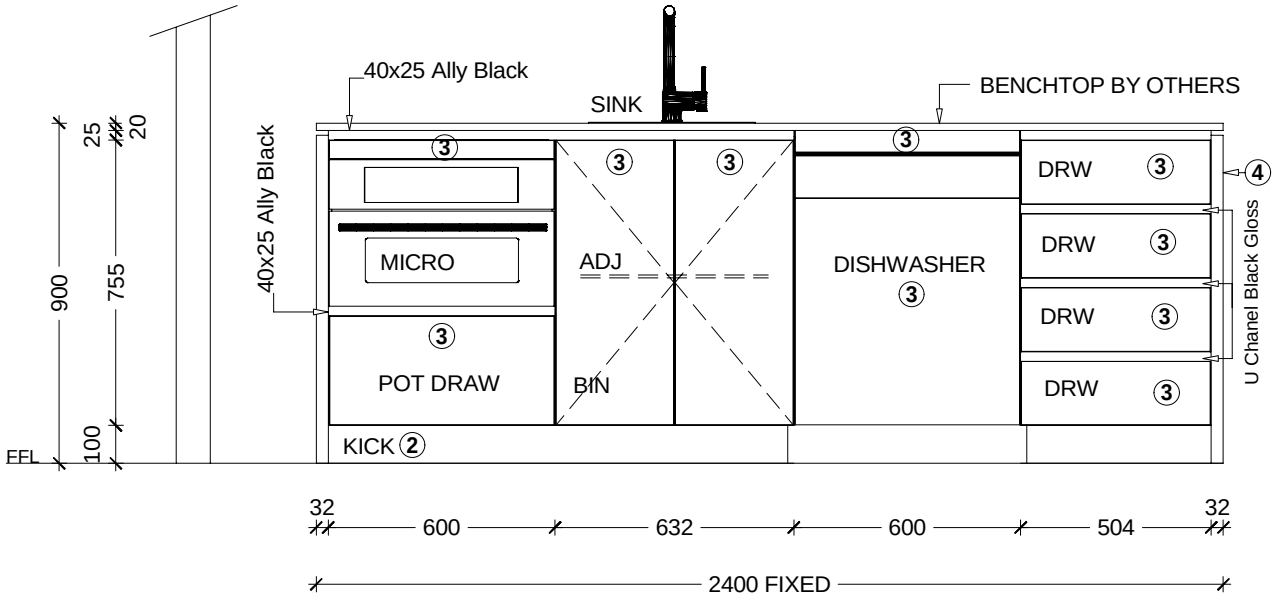

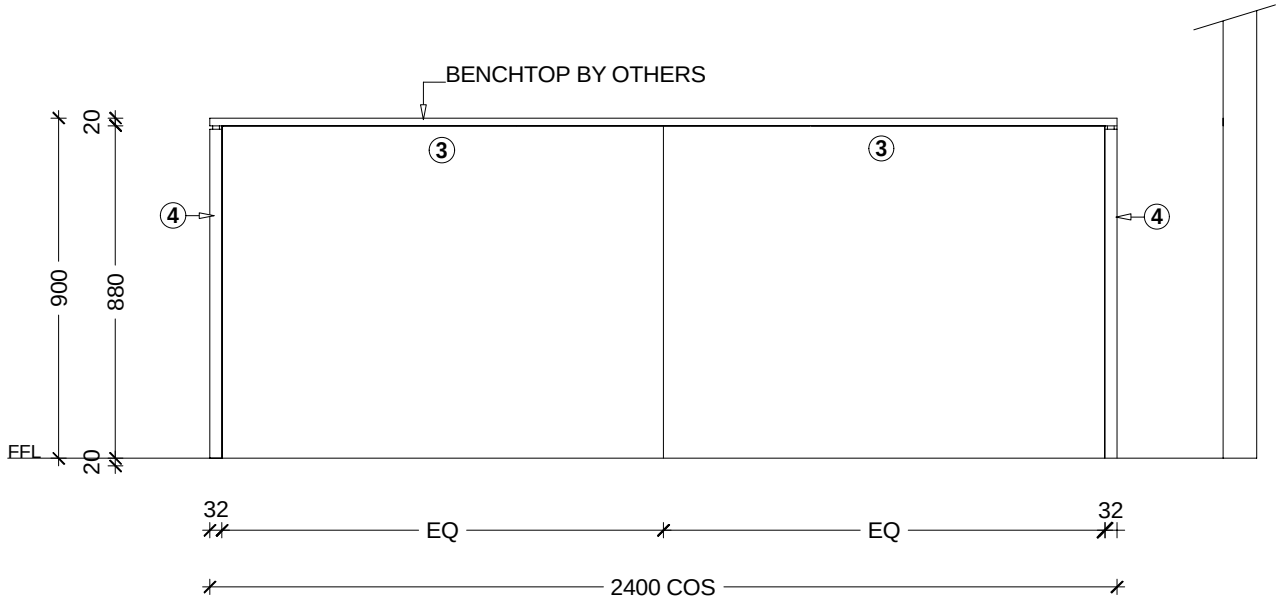

mayneline JOINERY	PROJECT: Sandbar Burleigh	DRAWING: TYPE 2AM & 2A KITCHEN				
	Job No: 355918	Production	Drawn By: JN	Scale: NTS	Sheet 4 of 5	Date: 18/04/23

MW TYPICAL DETAIL

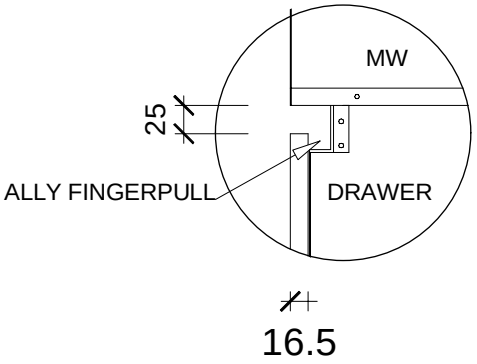

TOP FINGERPULL DETAIL

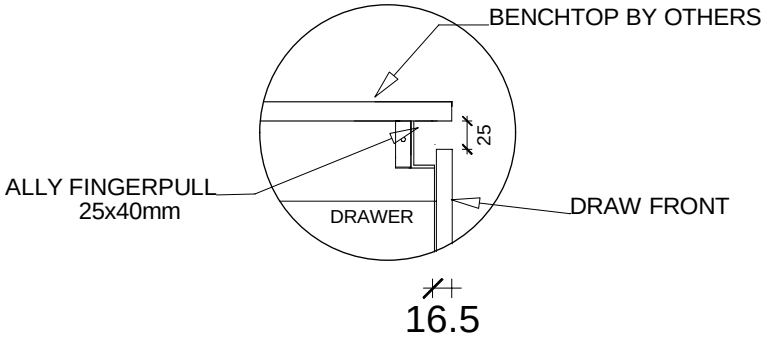

MIDDLE FINGERPULL DETAIL

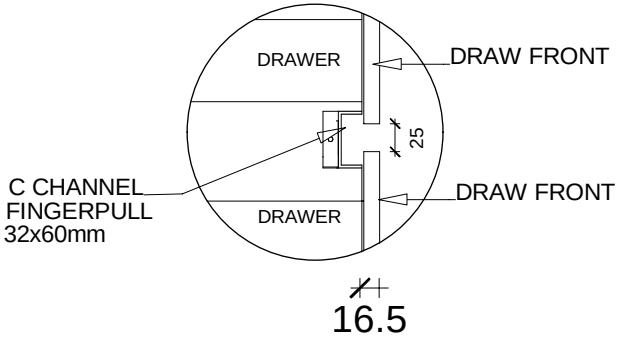

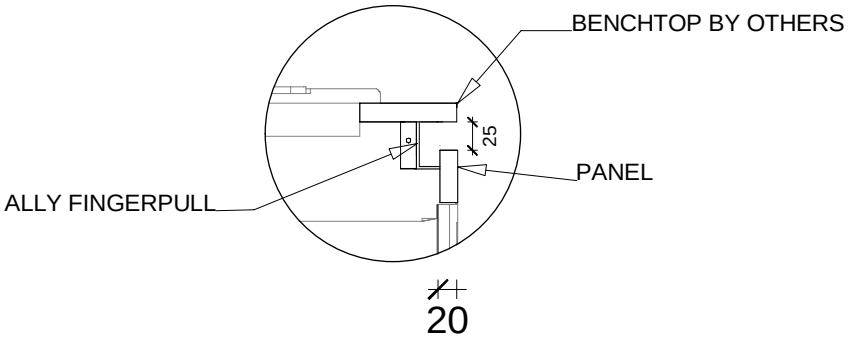

ELECTRIC COOKTOP/OVEN TYP. DETAIL

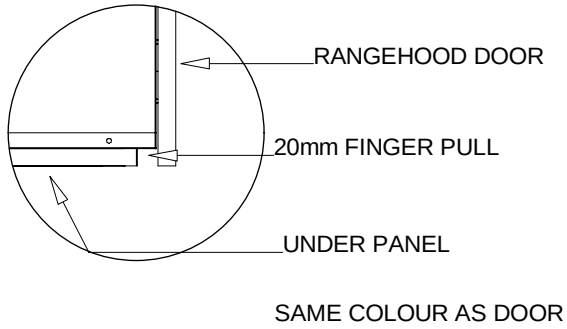

RANGEHOOD PULL DETAIL

mayneline JOINERY	PROJECT: Sandbar Burleigh	DRAWING: TYPE 2AM & 2A KITCHEN				
	Builder: Morris Property Group	Revision A	Drawn By: JN	Scale: NTS	Sheet 5 of 5	Date: 18/04/23