PLAN VIEW

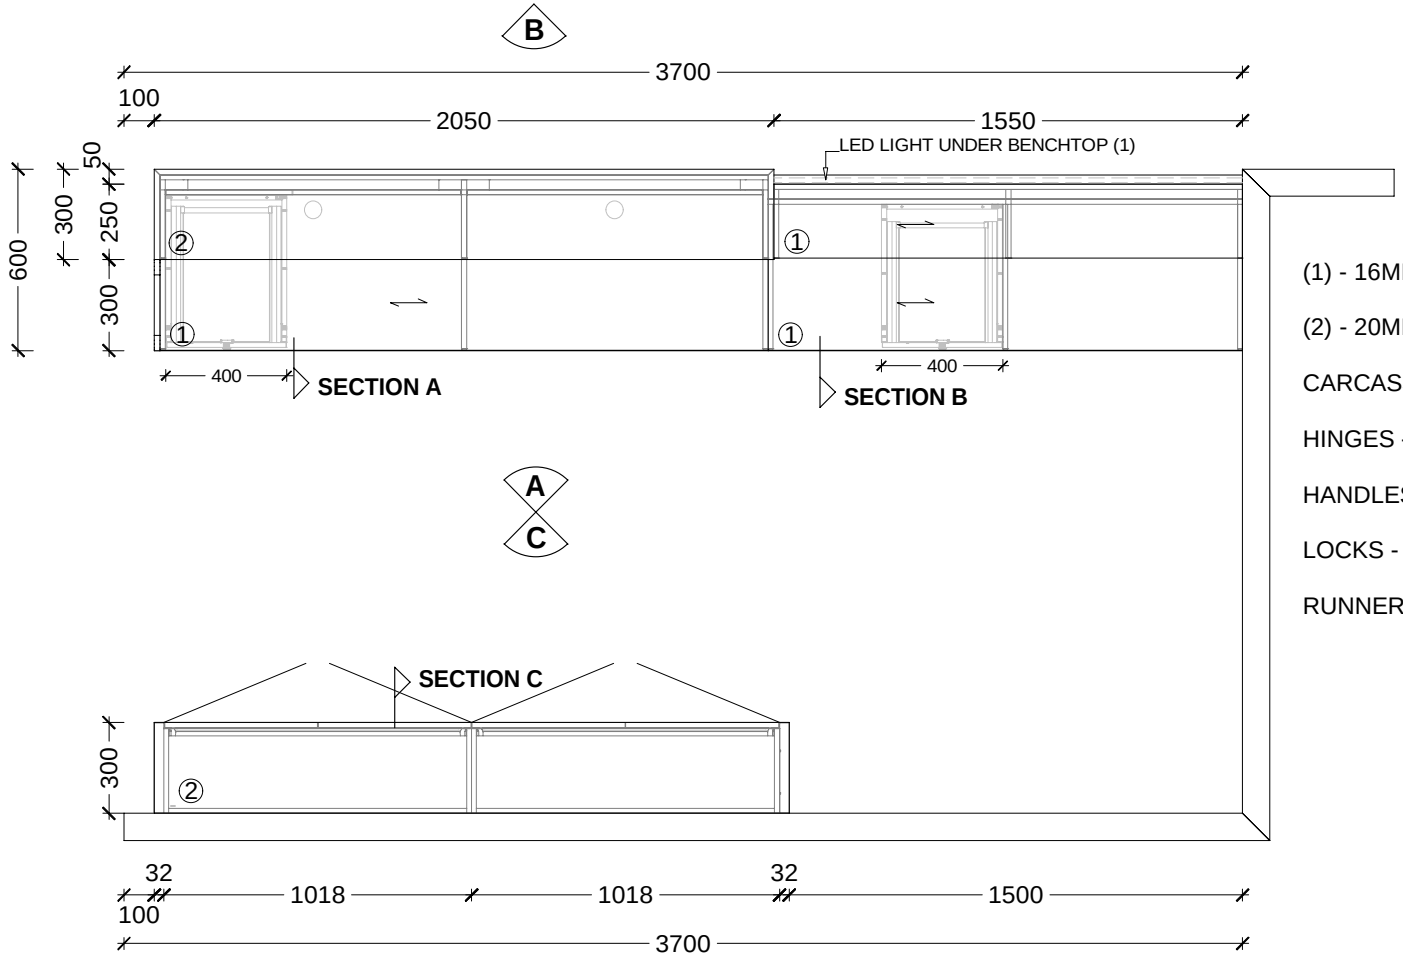

(1) - 16MM LAMINEX NATURAL WALNUT - 1MM EDGE

(2) - 20MM CALACATTA NUVO - POLISHED EDGE

CARCASS - 16MM DSW - 1MM EDGE

HINGES - HETTICH SENSYS SOFTLCOSE

HANDLES - 25MM FINGERPULL

LOCKS - SYMO KEYED ALIKED

RUNNERS - HAFELE ALTO SOFT CLOSE

MJ-024

mayneline JOINERY	PROJECT: Sandbar Burleigh	DRAWING: Reception				
	Builder: Morris Property Group	Revision 2	Drawn By: LC	Scale: NTS	Sheet 1 of 4	Date: 10/08/23

ELEVATION A

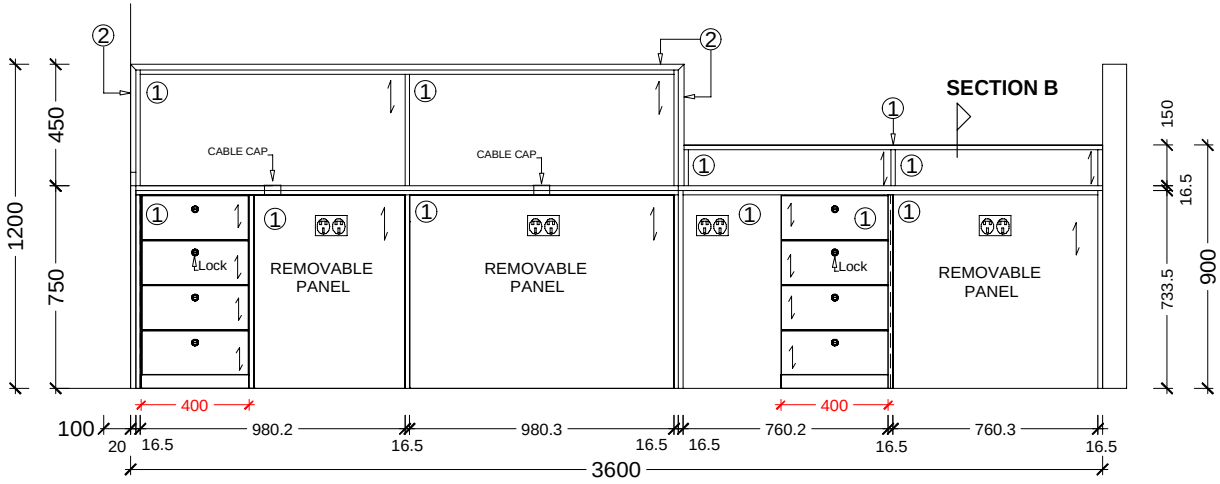

SECTION B

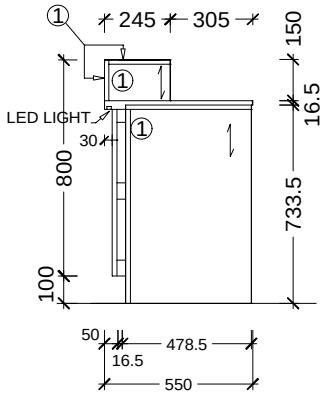

LOCATION OF GPOS AND DATA POINTS TBC BEFORED MANUFACTURE

ELEVATION B

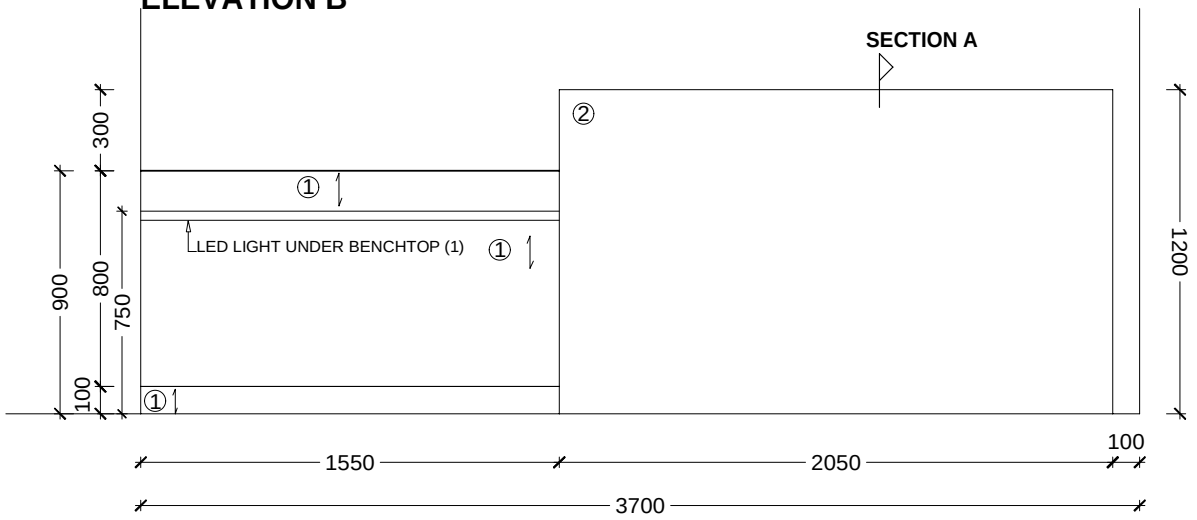

SECTION A

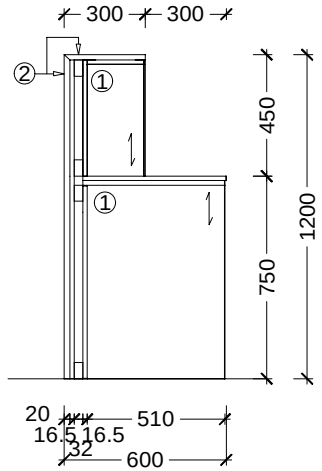

mayneline JOINERY	PROJECT: Sandbar Burleigh	DRAWING: Reception				
	Builder: Morris Property Group	Revision 2	Drawn By: LC	Scale: NTS	Sheet 2 of 4	Date: 10/08/23

ELEVATION C

SECTION C

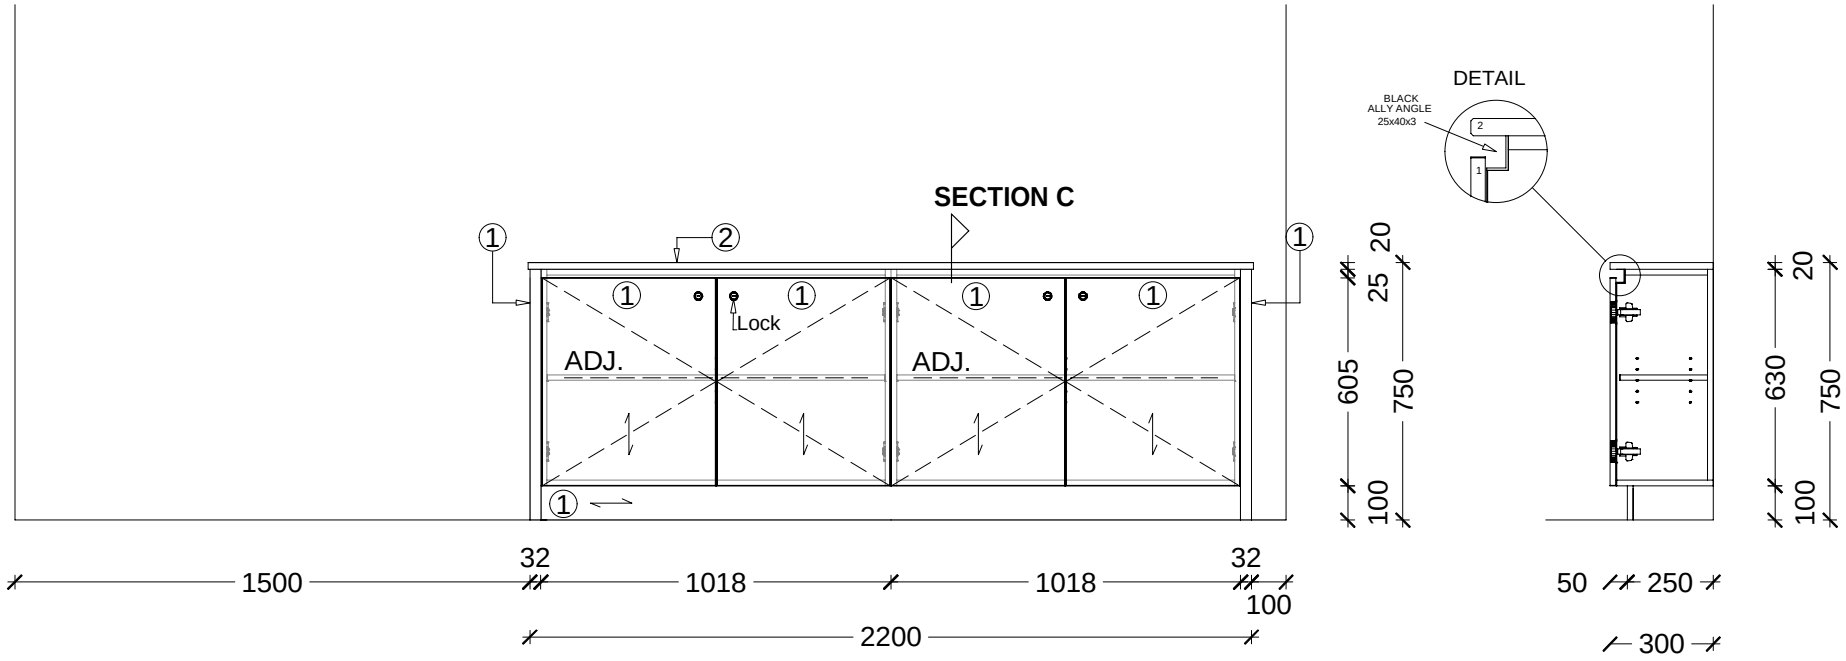

mayneline JOINERY	PROJECT: Sandbar Burleigh	DRAWING: Reception				
	Builder: Morris Property Group	Revision 2	Drawn By: LC	Scale: NTS	Sheet 3 of 4	Date: 10/08/23

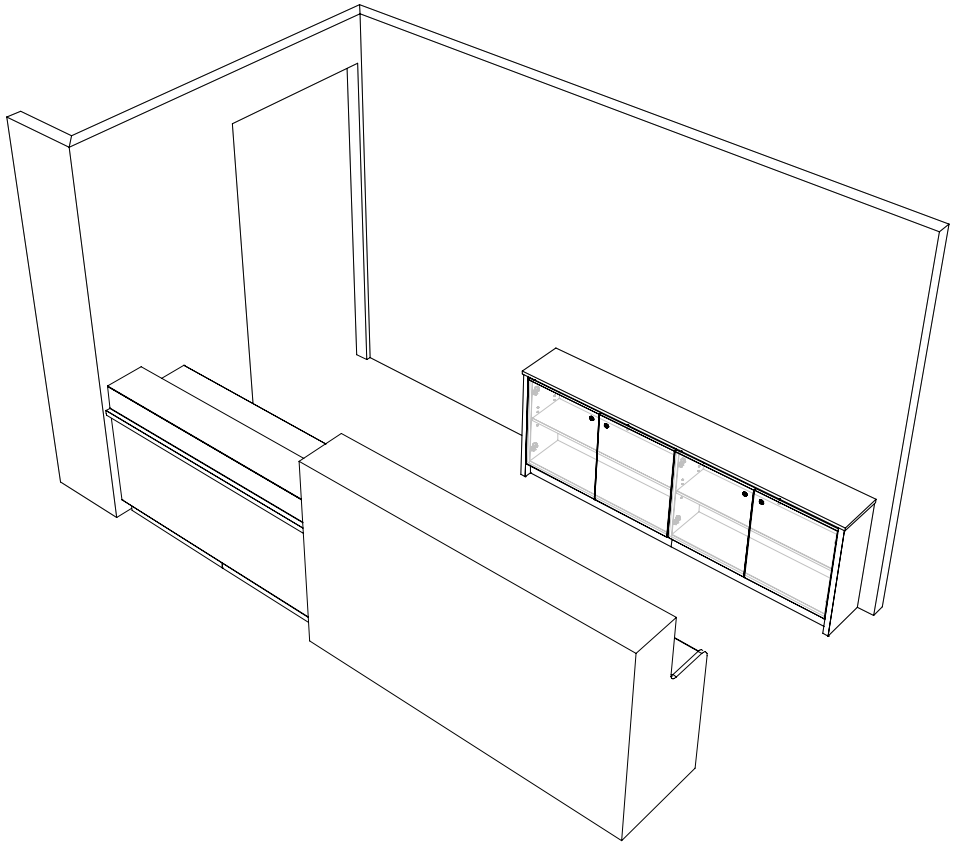

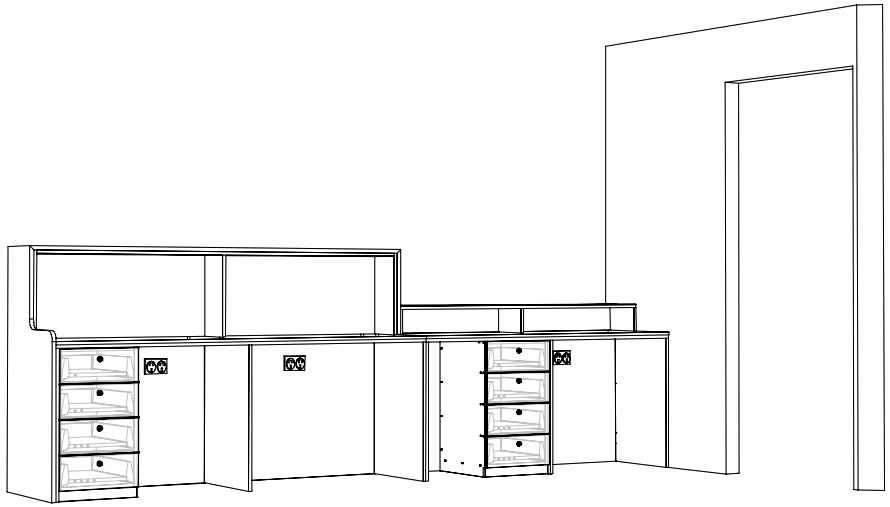

mayneline JOINERY	PROJECT: Sandbar Burleigh	DRAWING: Reception				
	Builder: Morris Property Group	Revision 2	Drawn By: LC	Scale: NTS	Sheet 4 of 4	Date: 10/08/23